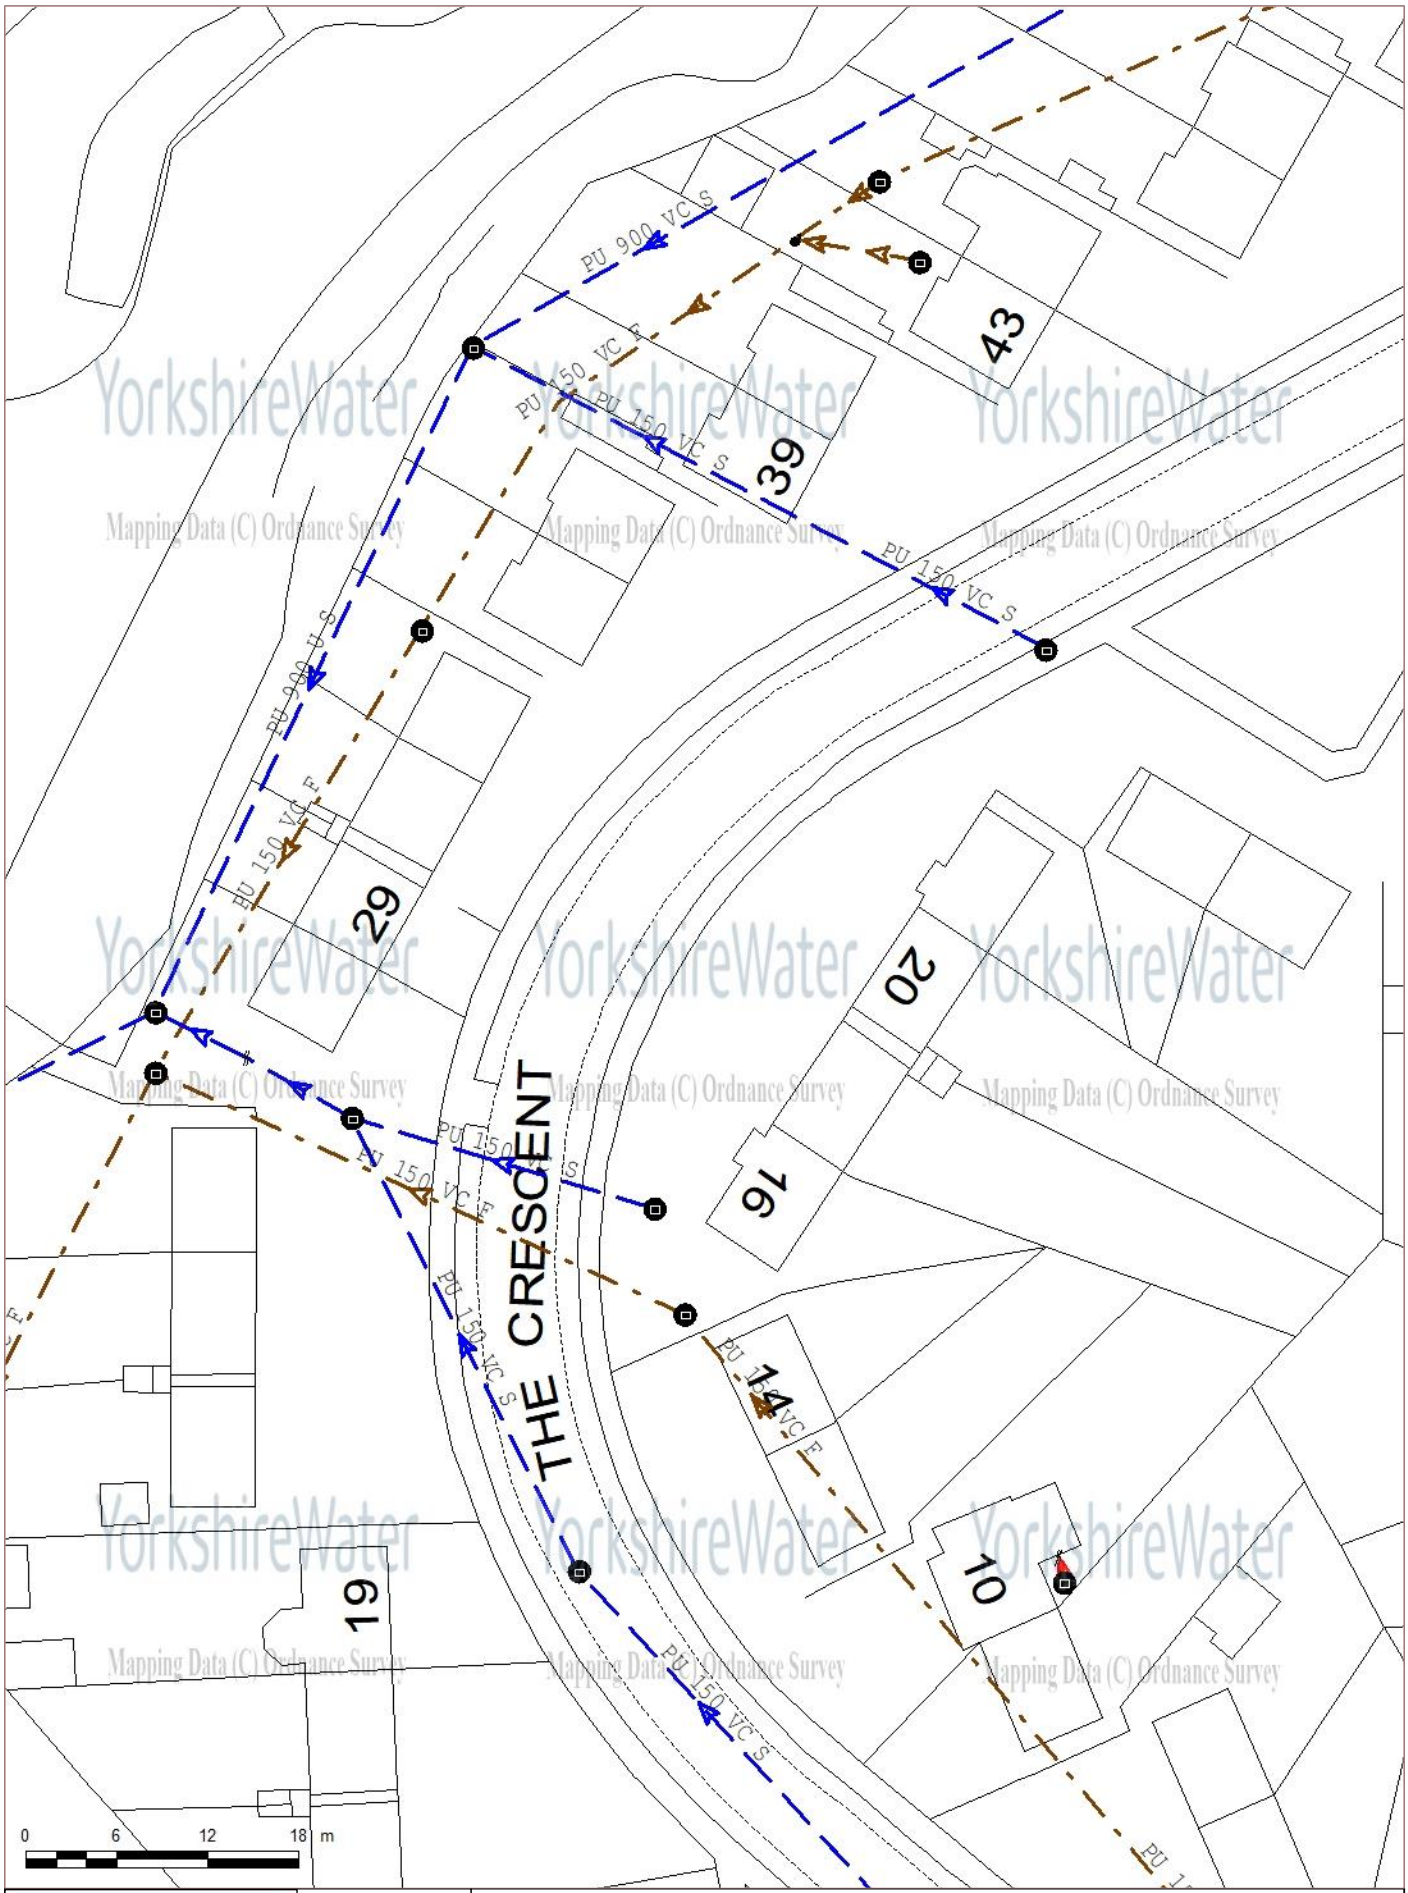

YorkshireWater	Yorkshire Water PO Box 500 Halifax Road Bradford BD6 2LZ	Originator: Lowec Centre: 439491 , 373327 Scale 1:500 Date Requested: 2nd January 2024
		This plan is furnished as a general guide only and no warranty as to its correctness is given or implied. This plan must not be relied upon in the event of excavations or other works made in the vicinity of public sewers. No house or property connection is shown.
33 The Crescent		Contains OS data © Crown Copyright and database right 2015. All rights reserved Ordnance Survey Licence number 100022432.